2 PATIO SEATING SCHEDULE

NAME	MANUFACTURER	PART NUMBER	SIZE	MATERIAL	FINISH	PROVIDED BY
(1) DINING CHAIR	BENCHMARK DESIGN GROUP	BAJA SIDE STACK (2012)	20" W X 21" D X 32.31" H, 17" SEAT HEIGHT	ALUMINUM - 1" X 1.5" TUBING	RAL 49/66220 (C34 BRONZE ONE COAT)	STRATEGIC
(2) CLUSTER TABLE - FOUR TOP (ONLY USED WHEN DEVELOPER REQUIRES FIXED SEATING)	BENCHMARK DESIGN GROUP	A940-3636-CMPS-CFA	36" X 36" TABLE 78" X 78" X 35" OVERALL DIMENSIONS	ALL WELDED ALUMINUM	RAL 49/66220 (C34 BRONZE ONE COAT)	STRATEGIC
(3) CLUSTER TABLE - ADA FOUR TOP (ONLY USED WHEN DEVELOPER REQUIRES FIXED SEATING)	BENCHMARK DESIGN GROUP	A930-4040-CMPS-CFA	40" X 40" TABLE 61" X 82" X 35" OVERALL DIMENSIONS	ALL WELDED ALUMINUM	RAL 49/66220 (C34 BRONZE ONE COAT)	STRATEGIC
(4) TABLE - ADA EIGHT TOP (W/O UMBRELLA HOLE)	BENCHMARK DESIGN GROUP	TAB3055-3676-AAL-WJ-BDT	36" X 76" X 29-1/4" H	ALUMINUM	RAL 49/66220 (C34 BRONZE ONE COAT)	STRATEGIC
(5) TABLE - FOUR TOP (W/ UMBRELLA HOLE)	BENCHMARK DESIGN GROUP	TAB3055-3636-AAL-WJ-UH-BDT	36" X 36" X 29-1/4" H	ALUMINUM	RAL 49/66220 (C34 BRONZE ONE COAT)	STRATEGIC
(6) TABLE - ADA FOUR TOP (W/O UMBRELLA HOLE)	BENCHMARK DESIGN GROUP	TAB3055-3636-AAL-WJ-BDT	36" X 36" X 29-1/4" H	ALUMINUM	RAL 49/66220 (C34 BRONZE ONE COAT)	STRATEGIC
(7) TABLE - ADA FOUR TOP (W/ UMBRELLA HOLE)	BENCHMARK DESIGN GROUP	TAB3055-3644-AAL-WJ-UH-BDT	36" X 44" X 29-1/4" H	ALUMINUM	RAL 49/66220 (C34 BRONZE ONE COAT)	STRATEGIC
(8) TABLE - TWO TOP (W/O UMBRELLA HOLE)	BENCHMARK DESIGN GROUP	TAB3055-2424-AAL-WJ-BDT	24" X 24" X 29-1/4" H	ALUMINUM	RAL 49/66220 (C34 BRONZE ONE COAT)	STRATEGIC
(9) UMBRELLA	TUUCI	OCEAN MASTER PARASOL	7'-4" DIA X 7'-10" OVERALL HEIGHT 6'-4" H TO UNDERSIDE OF CANOPY	HARDWARE: STAINLESS STEEL SUNBRELLA: ACRYLIC	HARDWARE: STAINLESS STEEL SUNBRELLA: JOCKEY RED	STRATEGIC
(10) BIKE RACK	BELSON OUTDOORS	SURFACE MOUNTED #ORN-2-SF-G	40"L X 33"H X 2-3/8" TUBING	STEEL TUBING	GALVANIZED FINISH	G.C.
(11) TRASH RECEPTACLE	BENCHMARK DESIGN GROUP	CFA-AL-2444	24"W X 24"D X 47"H	ALUMINUM	RAL 49/66220 (C34 BRONZE ONE COAT)	STRATEGIC

FOR BID ONLY

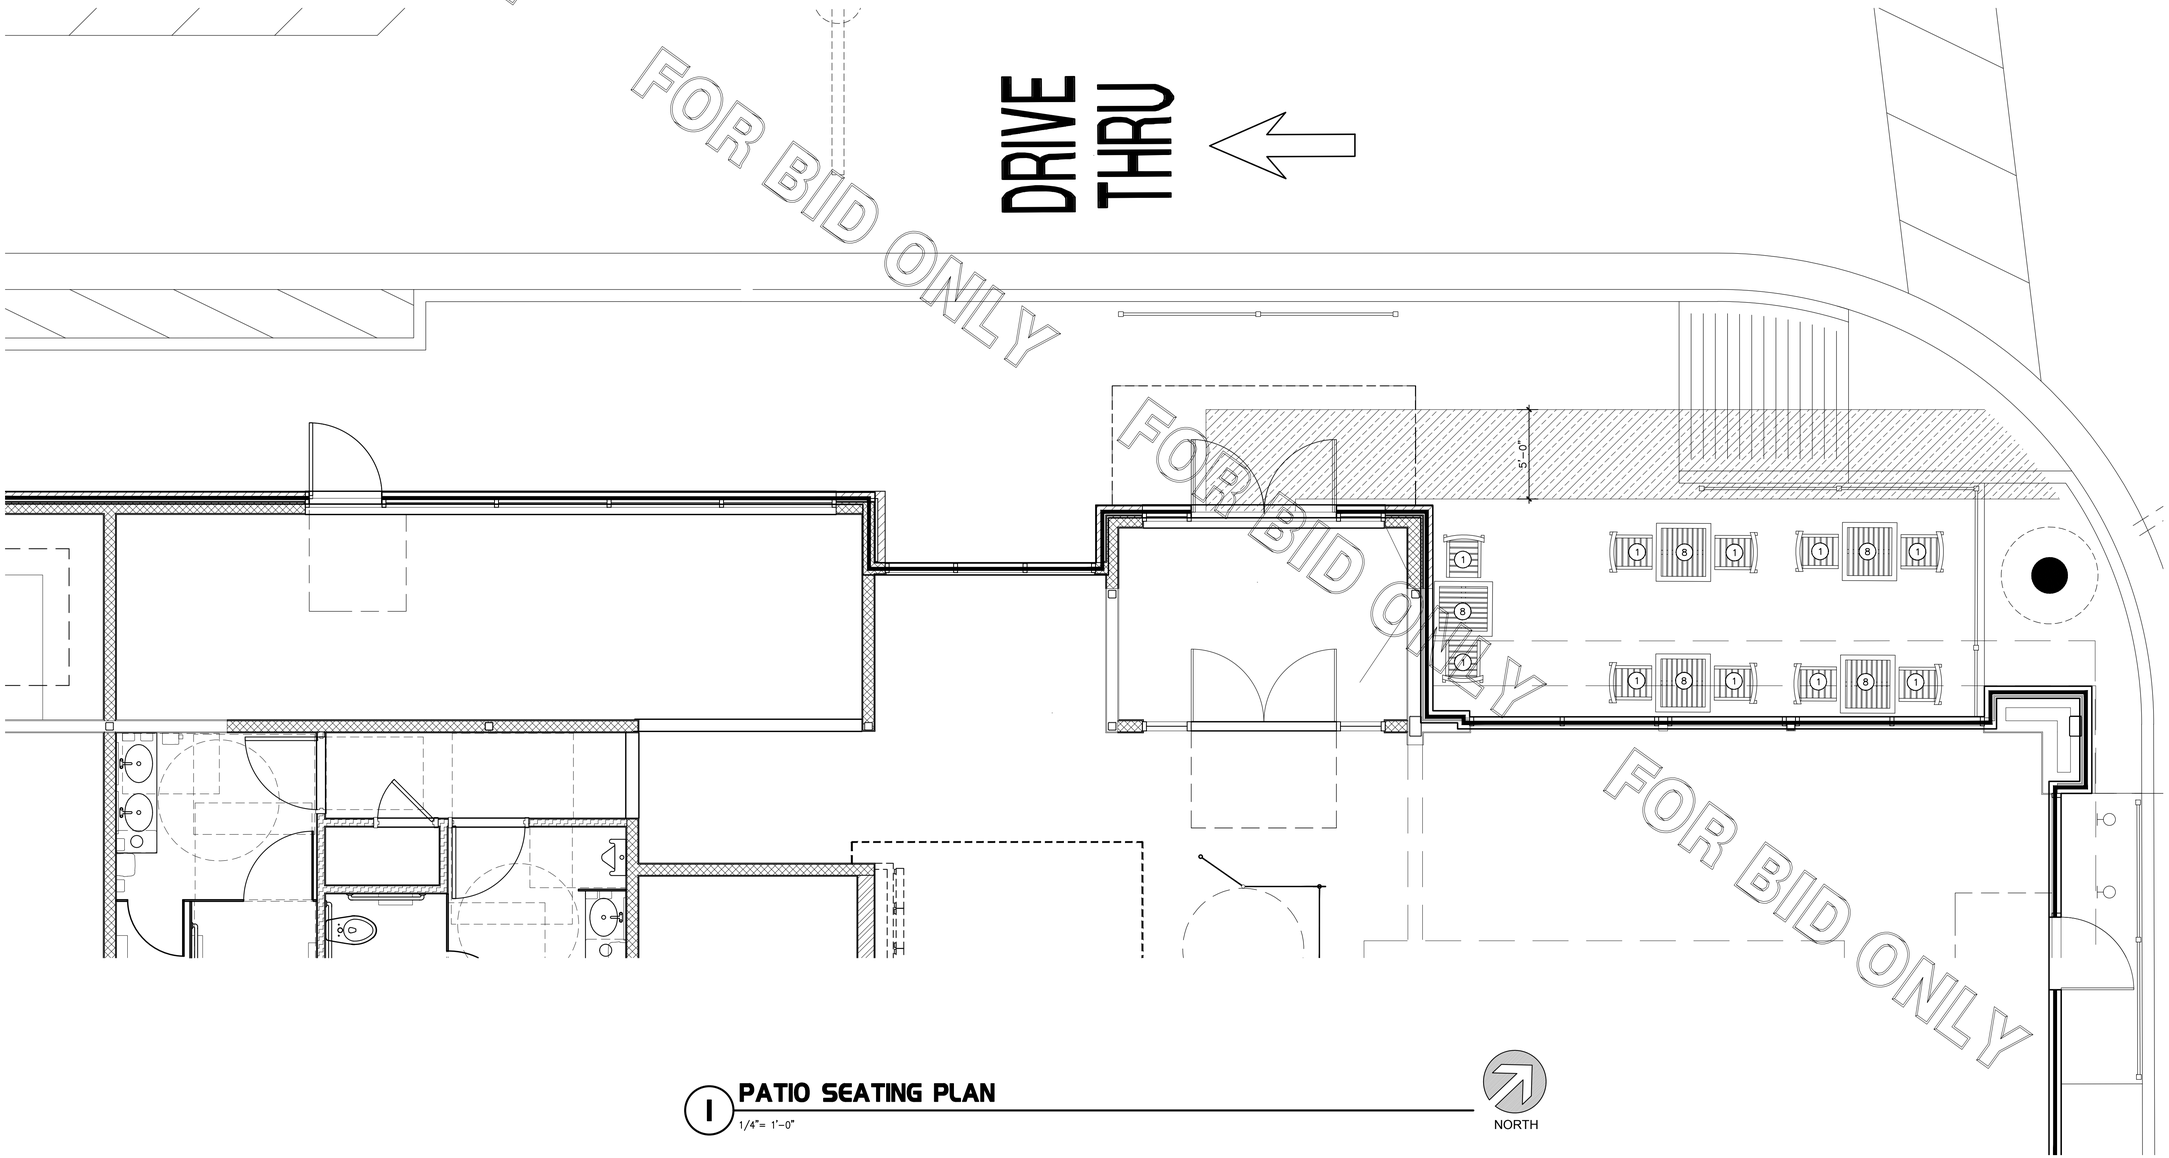

1 PATIO SEATING PLAN

1/4"= 1'-0"

NORTH

5200 Buffington Rd.
Atlanta Georgia,
30349-2998

Revisions:

Mark	Date	By

SEAL
THIS DOCUMENT IS "NOT FOR CONSTRUCTION" UNLESS THE ARCHITECT OR ENGINEER'S SIGNATURE AND SEAL APPEAR BELOW.

LOUISE CRAVER, R.A.,NCARB

INTERPLAN LLC
ARCHITECTURE
INTERIOR DESIGN
PROJECT MANAGEMENT

604 COURTLAND STREET
SUITE 100
ORLANDO, FLORIDA 32804
PH 407.645.5008
FX 407.629.9124

STORE
UNIVERSITY DRIVE
FSU
SERIES 100 BARREL
4733 UNIVERSITY DR NW
HUNTSVILLE, AL
35816

SHEET TITLE
PATIO SEATING PLAN

VERSION: 2017-042
ISSUE DATE: 11/13/17

Job No. : 17.0180
Store : 0870
Date : 03/1/18
Drawn By : HS
Checked By: JM

Sheet
A-1.1B

COPYRIGHT © 2017 INTERPLAN LLC RESERVES COPYRIGHT & OTHER RIGHTS RESTRICTING THESE DOCUMENTS TO THE ORIGINAL SITE OR PURPOSE FOR WHICH THEY WERE PREPARED. REPRODUCTIONS, CHANGES OR ASSIGNMENTS ARE PROHIBITED.