TRACT No. 6751

CONSISTING OF TWO SHEETS

BEING ALL OF LOTS 5 AND 6, BLOCK 8, AS SHOWN ON MAP ENTITLED "CHAPMAN AND DAVIS TRACT" FILED IN BOOK "A" OF MAPS, PAGE 18 LYING WITHIN THE CITY OF

SANTA CLARA, CALIFORNIA

SCALE: 1"=40' OCTOBER, 1979

CIVIL & CONSTRUCTION CONSULTANTS, INC.
SAN JOSE, CALIFORNIA

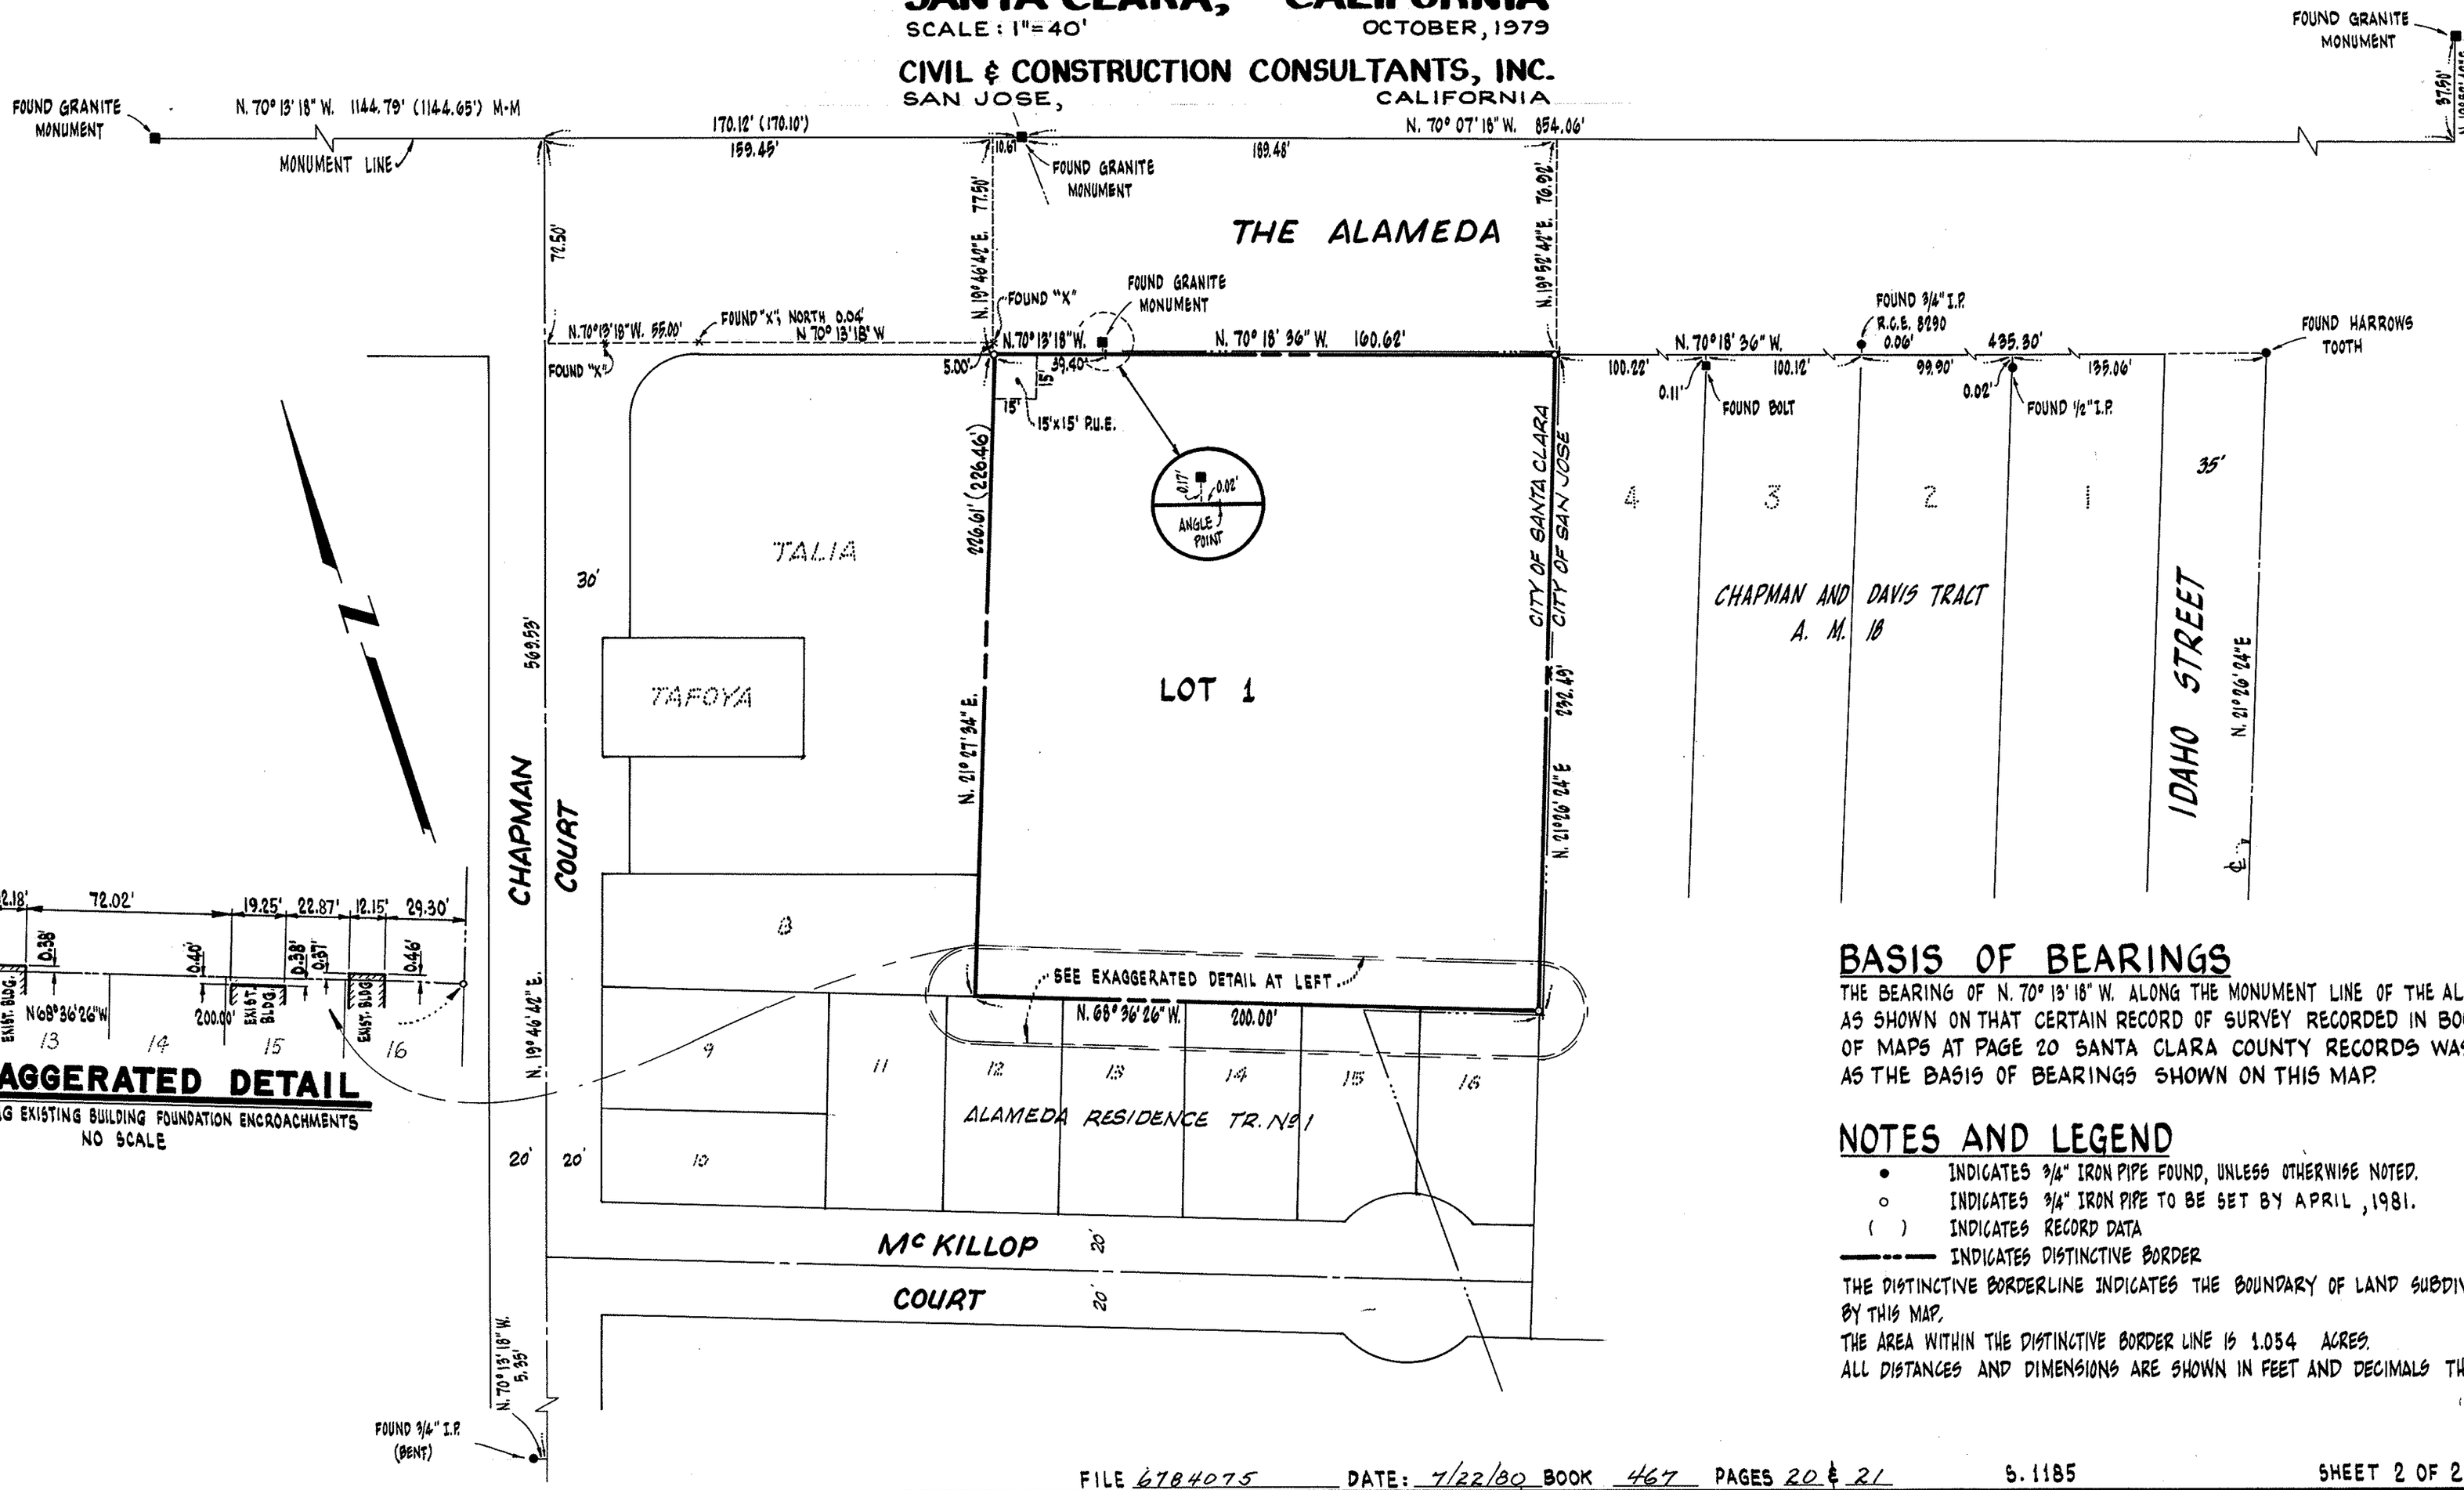

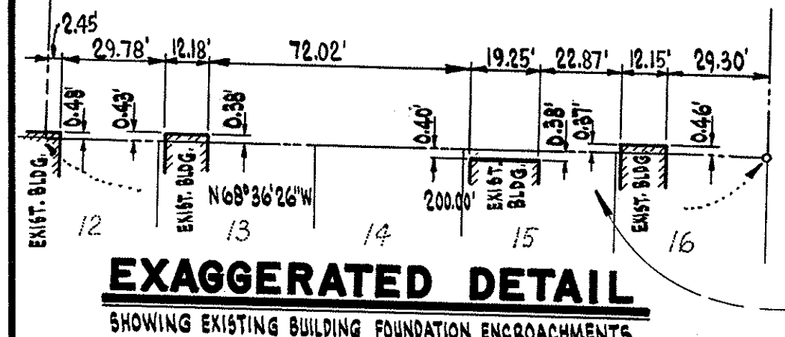

EXAGGERATED DETAIL

SHOWING EXISTING BUILDING FOUNDATION ENCROACHMENTS
NO SCALE

BASIS OF BEARINGS

THE BEARING OF N. 70° 13' 18" W. ALONG THE MONUMENT LINE OF THE ALAMEDA AS SHOWN ON THAT CERTAIN RECORD OF SURVEY RECORDED IN BOOK 121 OF MAPS AT PAGE 20 SANTA CLARA COUNTY RECORDS WAS USED AS THE BASIS OF BEARINGS SHOWN ON THIS MAP.

NOTES AND LEGEND

- • INDICATES 3/4" IRON PIPE FOUND, UNLESS OTHERWISE NOTED.
- ○ INDICATES 3/4" IRON PIPE TO BE SET BY APRIL, 1981.
- ( ) INDICATES RECORD DATA
- ——— INDICATES DISTINCTIVE BORDER

THE DISTINCTIVE BORDERLINE INDICATES THE BOUNDARY OF LAND SUBDIVIDED BY THIS MAP.
THE AREA WITHIN THE DISTINCTIVE BORDER LINE IS 1.054 ACRES.
ALL DISTANCES AND DIMENSIONS ARE SHOWN IN FEET AND DECIMALS THEREOF

FILE 6784075 DATE: 7/22/80 BOOK 467 PAGES 20 & 21 S. 1185 SHEET 2 OF 2 SHEETS

79147

467
21

21

21